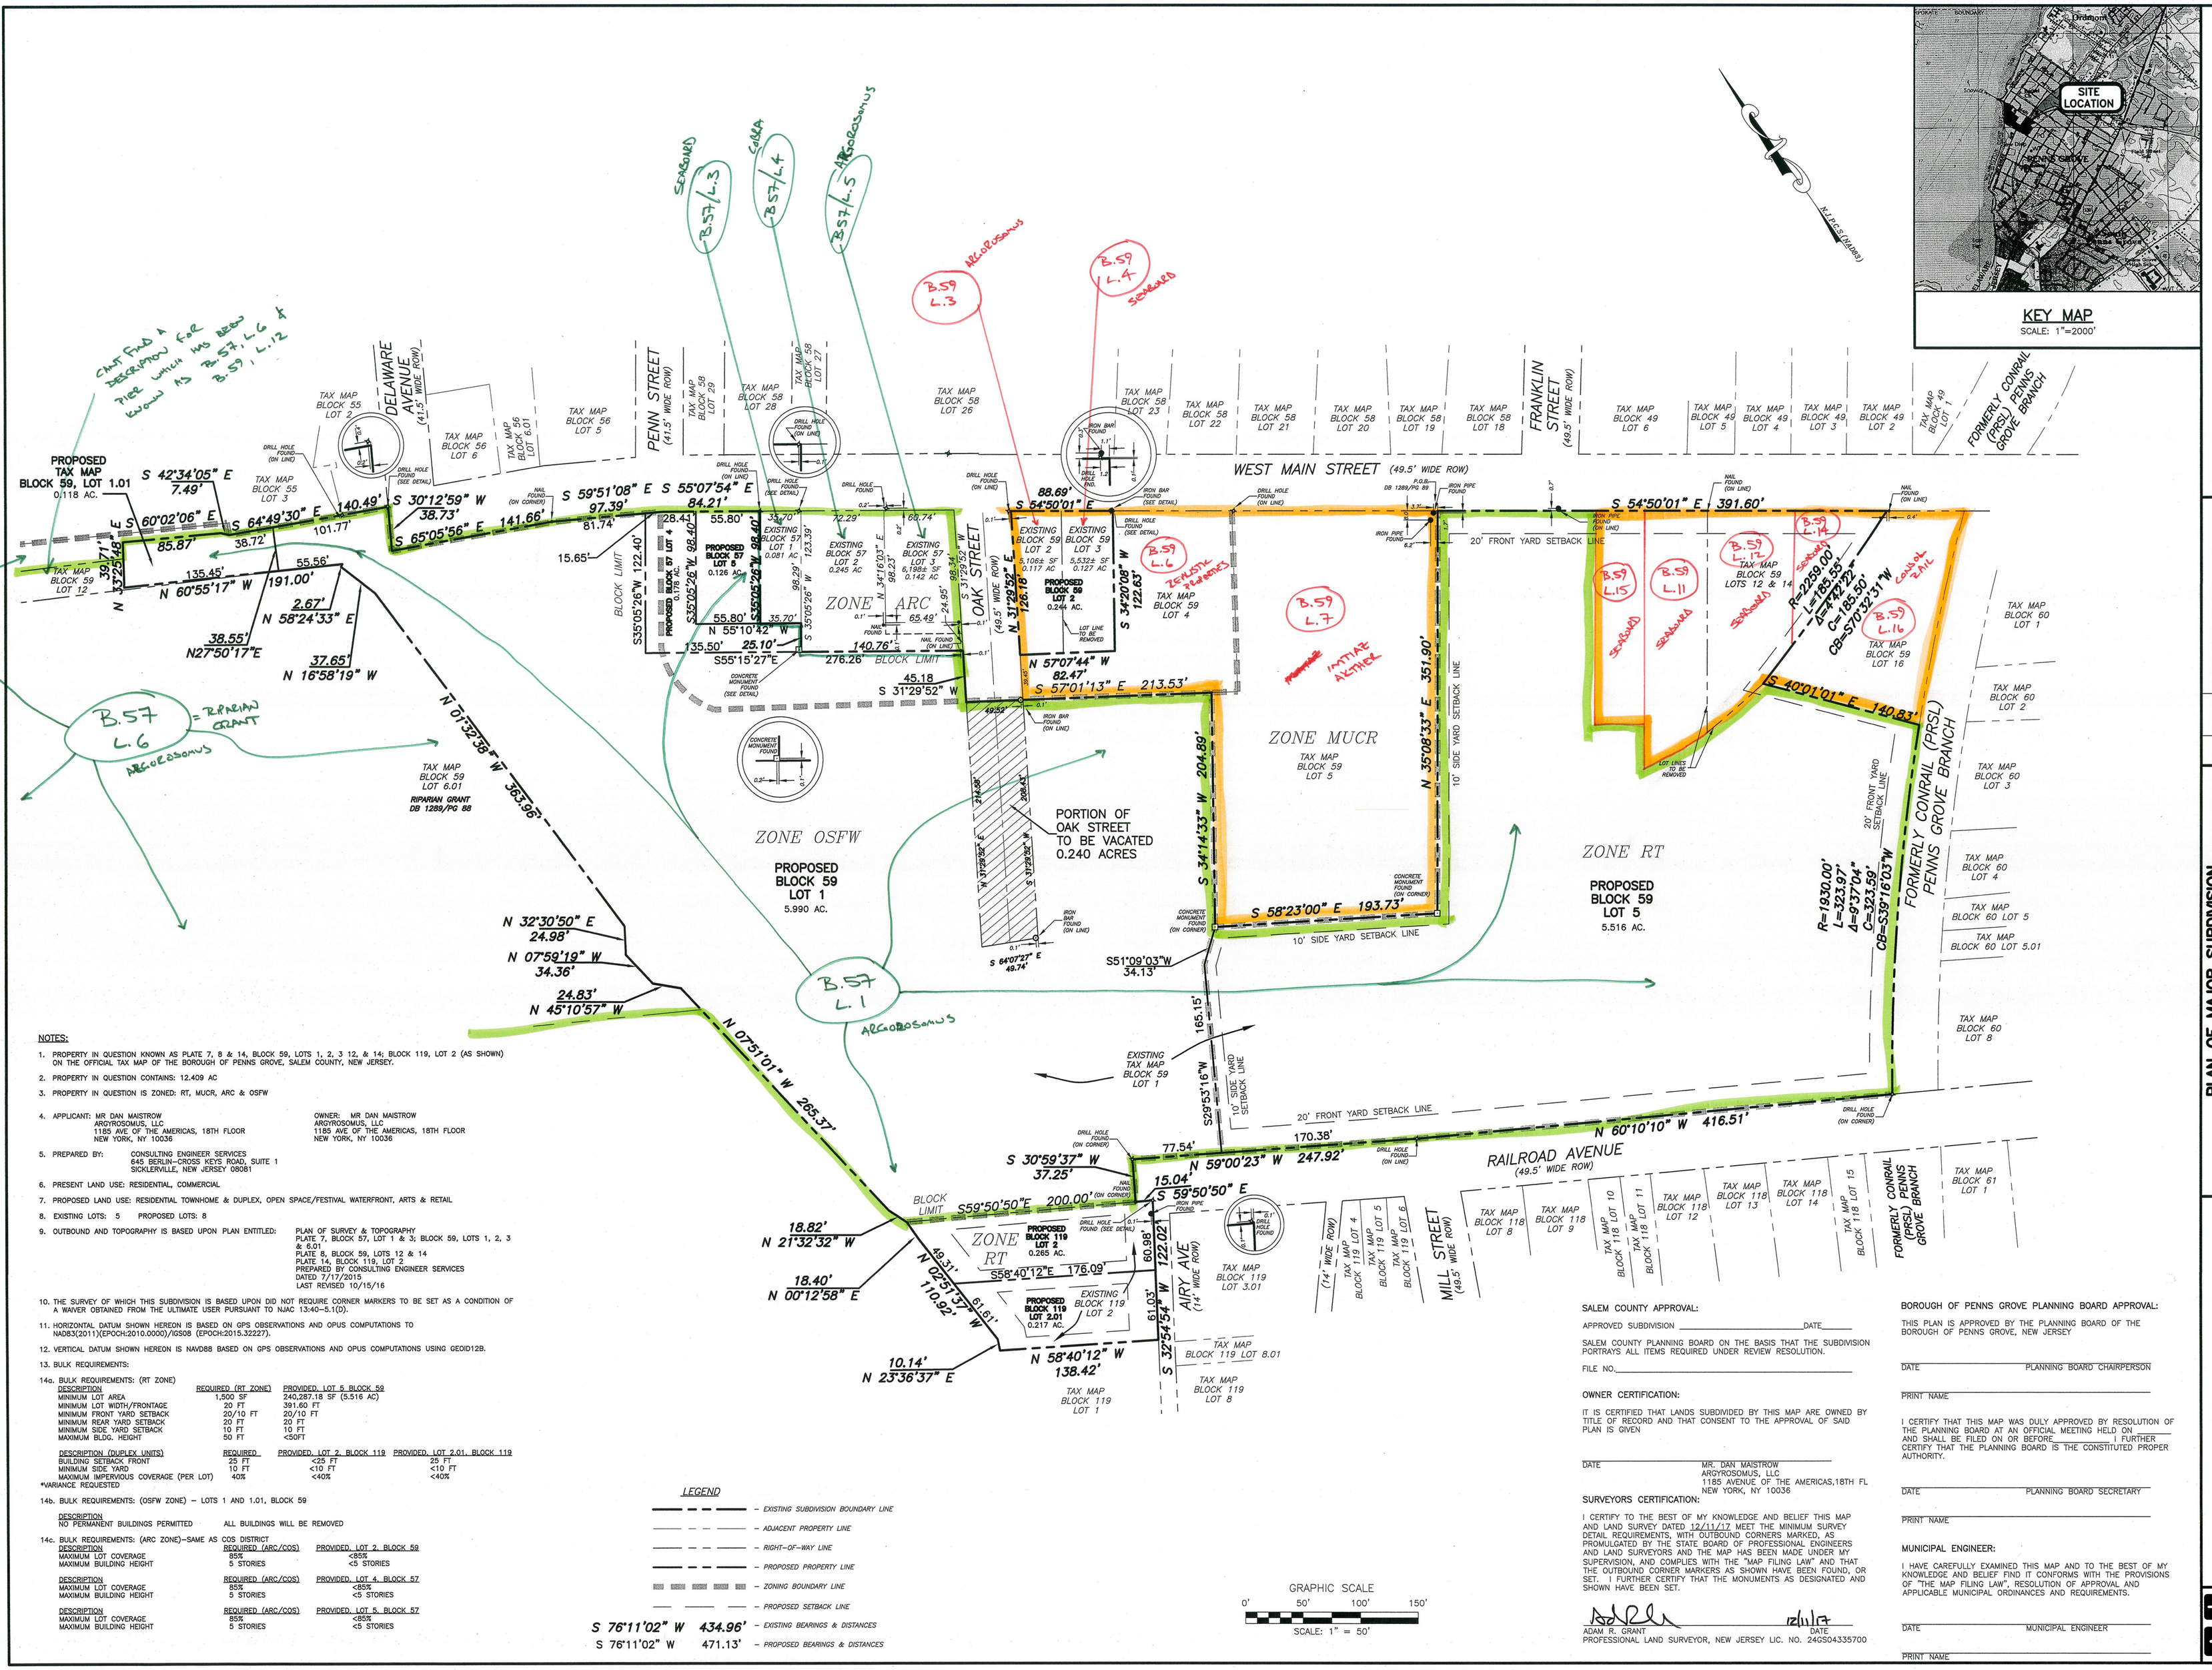
KEY MAP
SCALE: 1"=2000'
SITE LOCATION
PROPOSED TAX MAP BLOCK 59, LOT 1.01
0.118 AC.
DELAWARE AVENUE (41.5' WIDE ROW)
PENN STREET (41.5' WIDE ROW)
WEST MAIN STREET (49.5' WIDE ROW)
FRANKLIN STREET (49.5' WIDE ROW)
FORMERLY CONRAIL (PRSL) PENNS GROVE BRANCH
OAK STREET (49.5' WIDE ROW)
BLOCK LIMIT
ZONE ARC
ZONE OSFW
ZONE MUCR
ZONE RT
PROPOSED BLOCK 57 LOT 5 0.126 AC.
EXISTING BLOCK 57 LOT 1 0.081 AC.
EXISTING BLOCK 57 LOT 2 0.245 AC.
EXISTING BLOCK 57 LOT 3 6.198± SF 0.142 AC.
EXISTING BLOCK 59 LOT 2 5,106± SF 0.117 AC.
EXISTING BLOCK 59 LOT 3 5,532± SF 0.127 AC.
PROPOSED BLOCK 59 LOT 2 0.244 Ac.
PROPOSED BLOCK 59 LOT 1 5.990 AC.
PROPOSED BLOCK 59 LOT 5 5.516 AC.
PROPOSED BLOCK 119 LOT 2 0.265 AC.
PROPOSED BLOCK 119 LOT 2.01 0.217 AC.
PORTION OF OAK STREET TO BE VACATED 0.240 ACRES
EXISTING TAX MAP BLOCK 59 LOT 1
RIPARIAN GRANT DB 1289/PG 88
B.57 L.6 = RIPARIAN GRANT
B.57 L.1
B.57/L.3
B.57/L.4
B.57/L.5
B.59 L.3
B.59 L.4
B.59 L.6
B.59 L.7
B.59 L.11
B.59 L.12
B.59 L.14
B.59 L.15
B.59 L.16
ARGOSOMUS
CAN'T FIND A DESCRIPTION FOR PIPE WHICH HAS BEEN KNOWN AS B.57, L.6 & B.59, L.12
TAX MAP BLOCK 55 LOT 2
TAX MAP BLOCK 55 LOT 3
TAX MAP BLOCK 56 LOT 6
TAX MAP BLOCK 56 LOT 5
TAX MAP BLOCK 58 LOT 29
TAX MAP BLOCK 58 LOT 28
TAX MAP BLOCK 58 LOT 27
TAX MAP BLOCK 58 LOT 26
TAX MAP BLOCK 58 LOT 23
TAX MAP BLOCK 58 LOT 22
TAX MAP BLOCK 58 LOT 21
TAX MAP BLOCK 58 LOT 20
TAX MAP BLOCK 58 LOT 19
TAX MAP BLOCK 58 LOT 18
TAX MAP BLOCK 49 LOT 6
TAX MAP BLOCK 49 LOT 5
TAX MAP BLOCK 49 LOT 4
TAX MAP BLOCK 49 LOT 3
TAX MAP BLOCK 49 LOT 2
TAX MAP BLOCK 49 LOT 1
TAX MAP BLOCK 59 LOT 12
TAX MAP BLOCK 59 LOT 4
TAX MAP BLOCK 59 LOTS 12 & 14
TAX MAP BLOCK 59 LOT 16
TAX MAP BLOCK 59 LOT 5
TAX MAP BLOCK 59 LOT 6.01
TAX MAP BLOCK 59 LOT 3.01
TAX MAP BLOCK 119 LOT 1
TAX MAP BLOCK 119 LOT 8
TAX MAP BLOCK 119 LOT 8.01
TAX MAP BLOCK 60 LOT 1
TAX MAP BLOCK 60 LOT 2
TAX MAP BLOCK 60 LOT 3
TAX MAP BLOCK 60 LOT 4
TAX MAP BLOCK 60 LOT 5
TAX MAP BLOCK 60 LOT 5.01
TAX MAP BLOCK 60 LOT 8
TAX MAP BLOCK 61 LOT 1
TAX MAP BLOCK 118 LOT 8
TAX MAP BLOCK 118 LOT 9
TAX MAP BLOCK 118 LOT 10
TAX MAP BLOCK 118 LOT 11
TAX MAP BLOCK 118 LOT 12
TAX MAP BLOCK 118 LOT 13
TAX MAP BLOCK 118 LOT 14
TAX MAP BLOCK 118 LOT 15
RAILROAD AVENUE (49.5' WIDE ROW)
MILL STREET (49.5' WIDE ROW)
AIRY AVE (14' WIDE ROW)
20' FRONT YARD SETBACK LINE
10' SIDE YARD SETBACK LINE
S 42°34'05" E 7.49'
S 60°02'06" E 85.87'
S 64°49'30" E 38.72'
S 30°12'59" W 38.73'
S 65°05'56" E 141.66'
S 59°51'08" E 97.39'
S 55°07'54" E 84.21'
S 54°50'01" E 88.69'
S 54°50'01" E 391.60'
S 40°01'01" E 140.83'
N 60°55'17" W 135.45'
N 58°24'33" E 191.00'
N 27°50'17" E 38.55'
N 16°58'19" W 37.65'
N 01°32'38" W 363.96'
N 32°30'50" E 24.98'
N 07°59'19" W 34.36'
N 45°10'57" W 24.83'
N 07°51'01" W 265.37'
N 60°10'10" W 416.51'
N 59°00'23" W 247.92'
S 30°59'37" W 37.25'
S 59°50'50" E 200.00'
N 21°32'32" W 18.82'
N 00°12'58" E 18.40'
N 02°51'37" W 110.92'
N 23°36'37" E 10.14'
N 57°07'44" W 82.47'
S 57°01'13" E 213.53'
N 31°29'52" E 126.18'
S 34°20'08" W 122.63'
N 35°08'33" E 351.90'
S 34°14'33" W 204.89'
S 58°23'00" E 193.73'
S 51°09'03" W 34.13'
S 29°53'16" W 165.15'
S 32°54'54" W 138.42'
S 58°40'12" E 176.09'
S 35°05'26" W 122.40'
S 35°05'26" W 98.40'
S 35°05'26" W 98.40'
S 31°29'52" W 276.26'
S 31°29'52" W 45.18'
S 31°29'52" W 98.34'
N 34°16'03" E 98.23'
N 55°10'42" W 55.80'
S 55°15'27" E 135.50'
S 64°07'27" E 49.74'
R=2259.00' L=185.55' Δ=4°42'22" C=185.50' CB=S70°32'31"W
R=1930.00' L=323.97' Δ=9°37'04" C=323.59' CB=S39°16'03"W
88.69'
77.54'
170.38'
72.29'
68.74'
81.74'
15.65'
28.41'
55.80'
35.70'
98.40'
123.39'
98.29'
65.49'
24.95'
140.76'
25.10'
49.53'
208.43'
214.88'
60.98'
122.02'
61.03'
61.61'
49.31'
15.04'
6.74'
